


LOCUS MAP

NOT TO SCALE

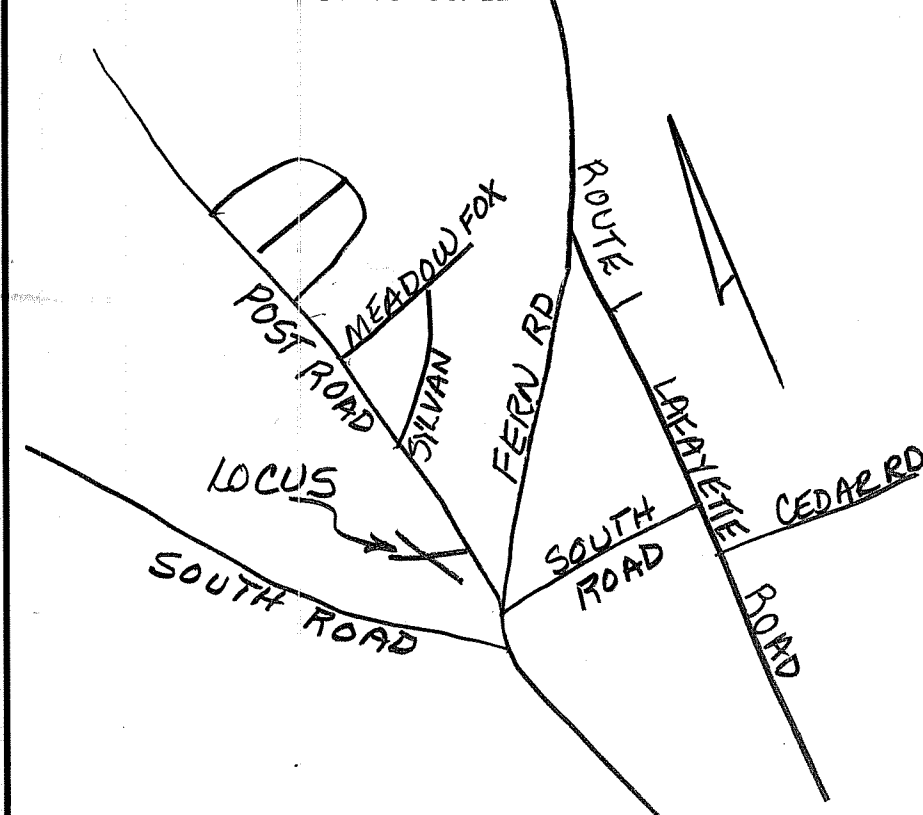

SOIL CLASS: 510 HOOSIC

(SOURCE: USDA-SCS SOIL SURVEY)

BENCH MARKS: DATUM = ASSUMED

#1 TOP CONC BND EL 103.48

#2 BOTTOM TRIM COR EXIS GAR EL 101.60

#3 SET SPIKE EL 100.28 (SET IN FROZEN GROUND - VERIFY ELEV AGAINST #1 AND #2 BEFORE DESIGN INTENT: BED BOTTOM TO BE PLACED USING)

NO LOWER THAN 30" BELOW EXISTING GRADE, UPSLOPE SIDE (EXIS GRADE = EL 99.9) * HOLD MIN 1/8" PER FT FROM EXIS TANK

SUITABLE REPLACEMENT AREA: SYSTEM MUST BE REBUILT IN PLACE OR REDESIGNED.

LEGEND:

50.0 EXISTING CONTOUR
50.0 PROPOSED CONTOUR
50.0 EXISTING SPOT ELEVATION
50.0 PROPOSED SPOT ELEVATION

NOTES:

1. THIS PLAN IS NOT TO BE CONSTRUED AS A BOUNDARY SURVEY. PROPERTY LINES SHOWN ARE APPROXIMATED BASED ON INFORMATION FROM THE FOLLOWING SOURCE:


RCD PLAN C26622

2. NHDES-WS&PCD SUBDIVISION APPROVAL NUMBER: 37840 REF C26622 FOR SUBSEQUENT LOT LINE CHANGE

3. THIS SYSTEM IS NOT DESIGNED TO HANDLE GARBAGE DISPOSAL WASTE.

4. NO SURFACE WATER OR WELL WITHIN 100' OF PROPOSED SYSTEM.

5. LOCATION OF EXISTING SYSTEM COMPONENTS IS AS PER PREVIOUSLY APPROVED PLAN (CA 1997005019). INSTALLER MUST VERIFY SAME AT TIME OF CONSTRUCTION. ANY DISCREPANCIES OR CHANGES MUST BE REPORTED TO DESIGNER IMMEDIATELY.

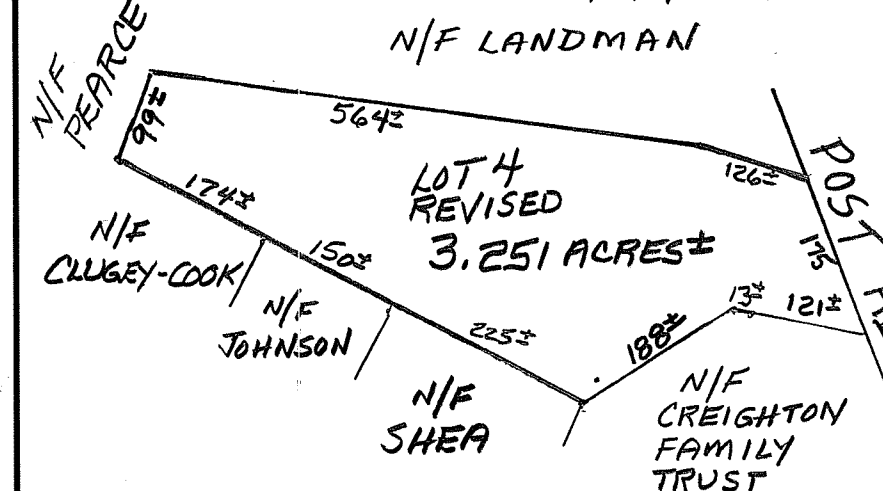

PLOT PLAN

1" = APPROX 200'

EXIS HSE EL 102±

* SILL ELEV. PROP 102±

* SUGGESTED MINIMUMS ONLY - TO BE DETERMINED BY CONTRACTOR



* SLAB ELEV. 94±

WITH FOUNDATION DRAINS (PUMP)

BASEMENT WALL MUST BE 10" MIN FROM TANK 25" MIN FROM LEACH FIELD

USE NON-SHRINK MORTAR SEALANT OR APPROVED EQUAL

CROSS SECTION DISPOSAL SYSTEM - NOT TO SCALE

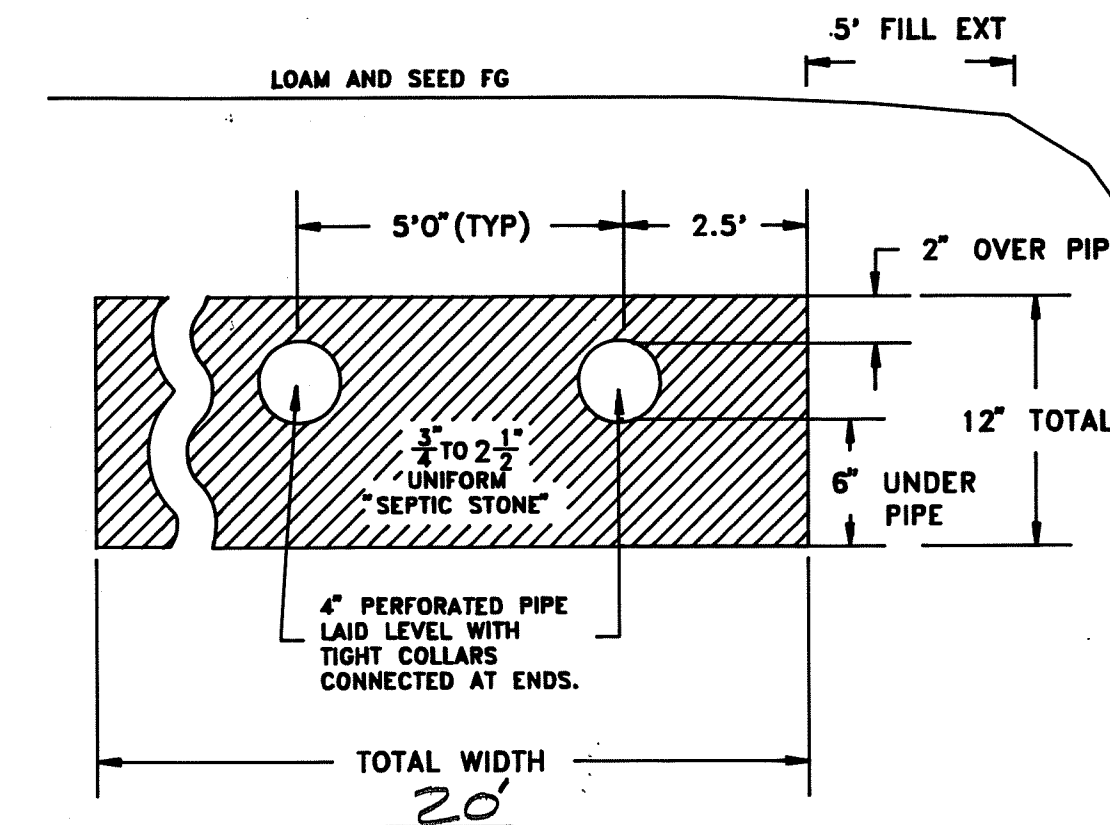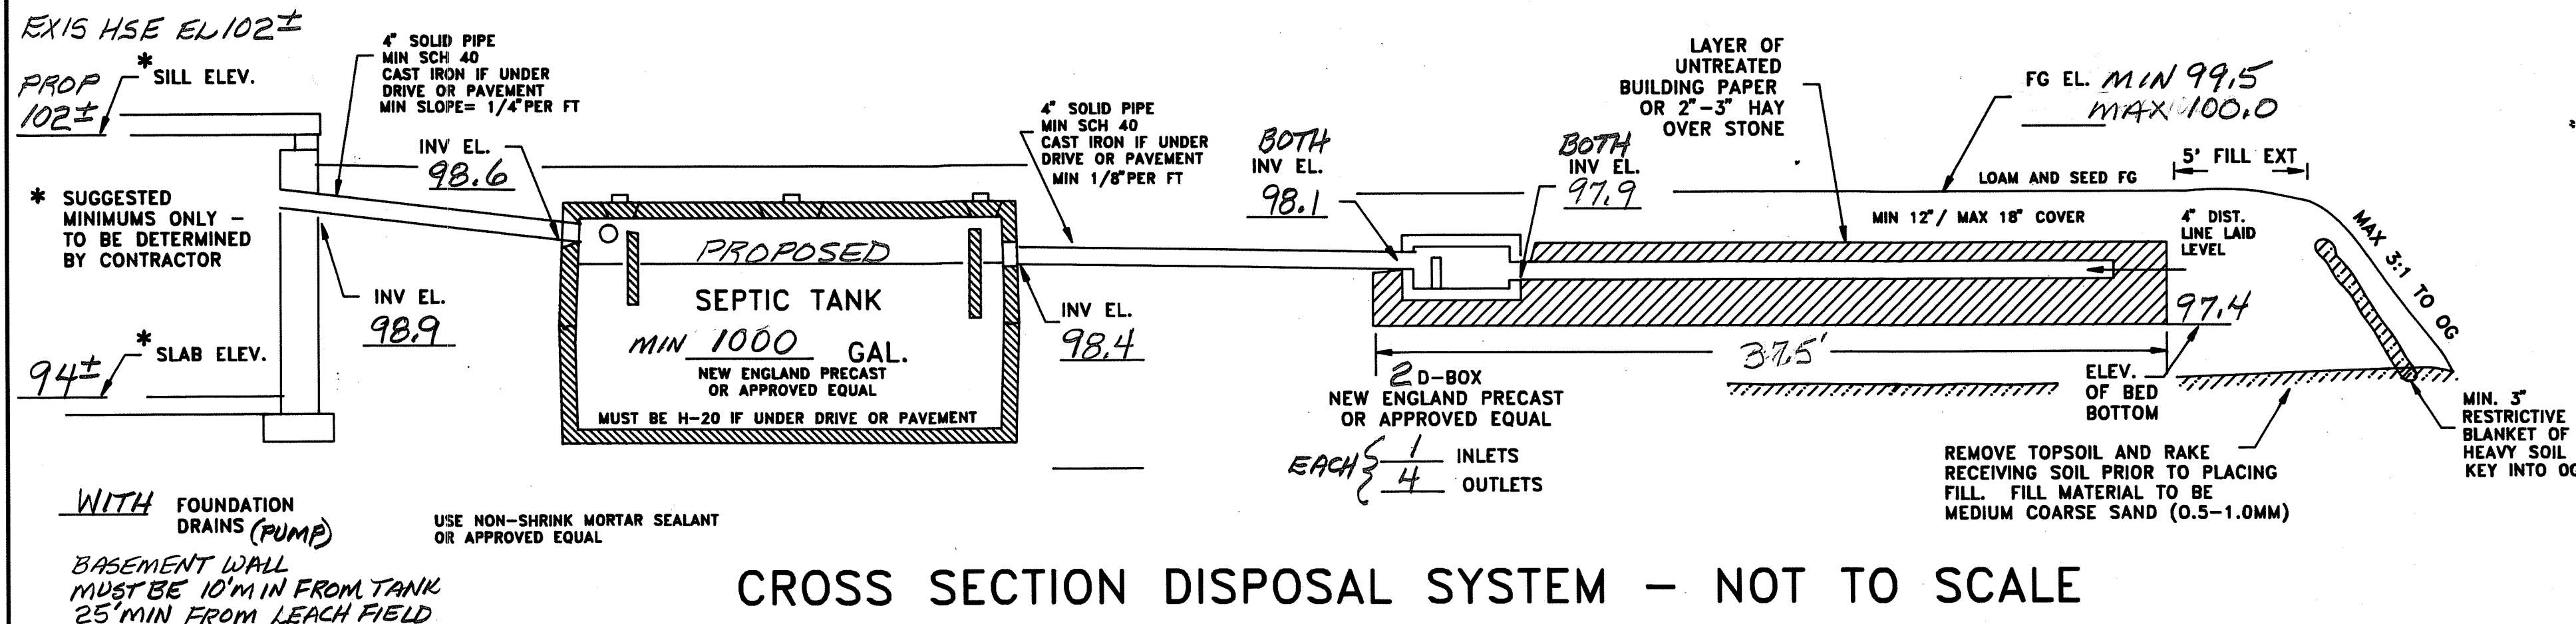

PLAN : 1" = 20'

DESIGN LOADING NOTES

EXIS HOUSE ORIGINALLY APPROVED FOR 3 BEDROOMS (CA 1997005019) BUT WAS BUILT AS 1 BEDROOM. OWNER WISHES TO ADD ON 1 BEDROOM IN-LAW APT. WHICH IS PROHIBITED BY ZONING. LOT SIZE HAS BEEN INCREASED TO ALLOW FOR DUPLEX STATUS. EACH LIVING UNIT WILL HAVE 1 BEDROOM, BUT WILL BE ACCORDED 2 BEDROOM LOADING AS OUTLINED IN NHDES SUBSURFACE RULES (TABLE 100B-1).

TEST PIT DATA

DATE: 9/4/97

TOWN INSPECTOR: N/A

#4 EL 99.3 #3 EL 97.9

0-12" LOAM & ROOT MAT
12-24" 10YR 5/6 GRAVELLY FINE SANDY LOAM, GRANULAR FRIABLE
24-96" 10YR 5/4 VERY GRAVELLY MEDIUM TO COARSE SAND, LOOSE
NO EVIDENCE OF SEASONAL HIGH WATER
NO OBS H₂O, NO REFUSAL
ROOTS TO 5'±

PERC TEST DATA

DATE: 9/4/97

PERC RATE: < 2 MIN/IN DEPTH: 24"

DESIGN LOADING: 4 BEDROOMS (SEE DESIGN LOADING NOTES)

AREA REQUIRED: 750 SF

AREA PROPOSED: 20x37.5 = 750 SF

PROPOSED REVISED SEPTIC SYSTEM PLAN

PREVIOUS APPROVAL # CA 1997005019


LOCUS: 32 POST ROAD

NORTH HAMPTON, NH

OWNER: WILLIAM CREIGHTON

32 POST ROAD PO BOX 46

NORTH HAMPTON 03862

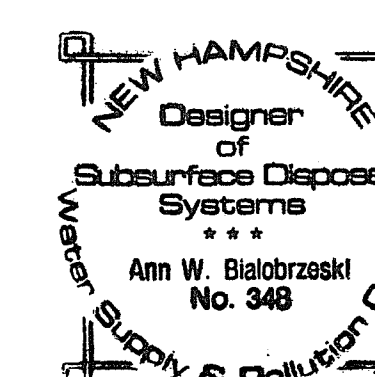

APPLICANT: STOCKTON SERVICES
PO BOX 1306
HAMPTON, NH 03842
603 474-1954


DATE: 2/21/00

APPROVAL: CA2000023737

SYSTEM OWNER IS RESPONSIBLE FOR THE FOLLOWING OPERATING REQUIREMENTS

ENV-WS 1023.01 (a) SEPTIC TANKS SHALL BE INSPECTED FOR ACCUMULATION OF SLUDGE AND SURFACE SCUM AT LEAST ONCE EVERY YEAR.
(b) WHEN THE COMBINED THICKNESS OF SLUDGE AND SURFACE SCUM EQUAL 1/3 OR MORE OF THE TANK DEPTH, THE TANK SHALL BE PUMPED BY A LICENSED SEPTIC TANK PUMPER.
ENV-WS 1023.02 TO PREVENT OBSTRUCTION OF THE DISTRIBUTION LINES AND LEACH FIELD, GREASE AND BULKY WASTE SHALL NOT BE FLUSHED OR OTHERWISE INTRODUCED INTO THE SEPTIC SYSTEM.
ENV-WS 1023.03 TOXIC AND HAZARDOUS MATERIALS SHALL NOT BE FLUSHED OR OTHERWISE INTRODUCED INTO THE SEPTIC SYSTEM.
ENV-WS 1023.04 TO PREVENT DAMAGE TO THE DISTRIBUTION LINES AND LEACH FIELD, VEHICLES, LIVESTOCK, AND OTHER HEAVY OBJECTS SHALL NOT BE ALLOWED ON THE LEACH FIELD.
ENV-WS 1023.05 IF WET AREAS APPEAR ON THE GROUND SURFACE ABOVE THE DISTRIBUTION LINES OR LEACH FIELD OR IF DISAGREEABLE ODORS OCCUR, THE SYSTEM SHALL BE INSPECTED FOR THE SOURCE OF THESE PROBLEMS, AND CORRECTIVE ACTION SHALL BE TAKEN.

NOT TO SCALE

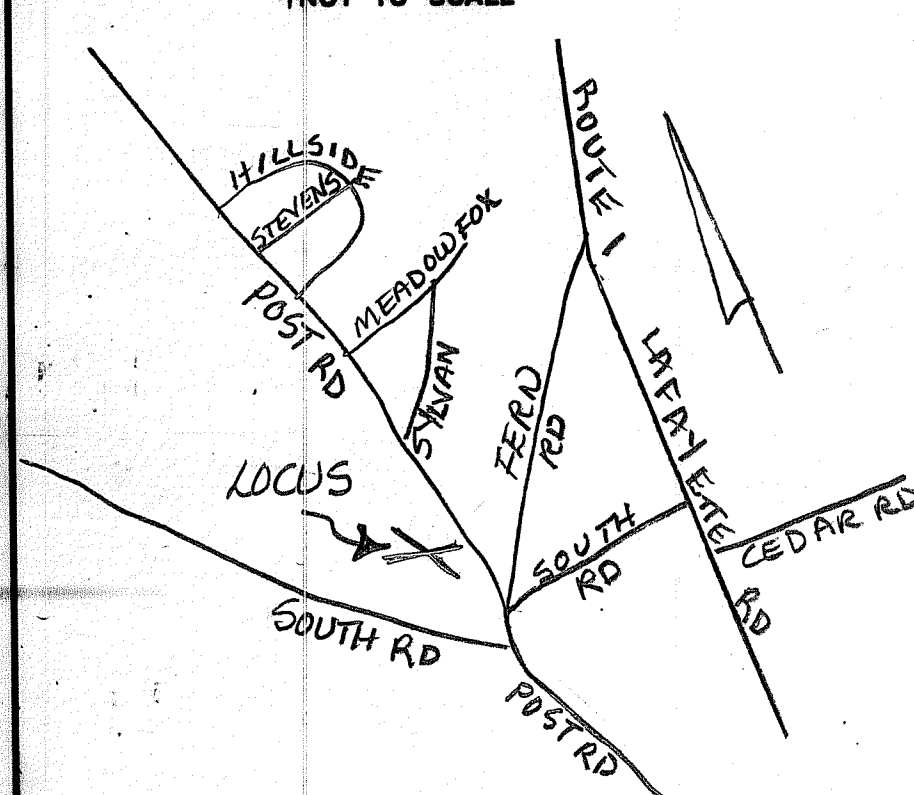

(SOURCE: USDA-SCS SOIL SURVEY)

#1 TOP CONC BND EL 103.48

#2 SET HUB EL 100.15


#3 SET NAIL POLE #38 EL 102.88

DESIGN INTENT: BED BOTTOM TO BE PLACED
NO LOWER THAN 28" BELOW EXISTING GRADE,
UPSLOPE SIDE (EXIS GRADE = EL 99.8).

SUITABLE REPLACEMENT AREA:

SYSTEM MUST BE REBUILT IN PLACE OR REDESIGNED.

LEGEND:

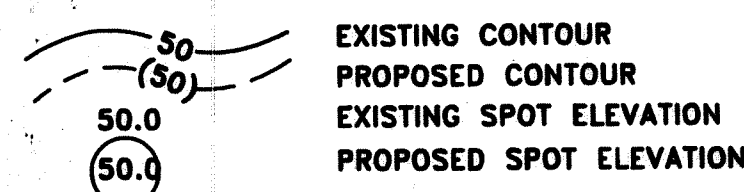

NOTES:

1. THIS PLAN IS NOT TO BE CONSTRUED AS A BOUNDARY SURVEY. PROPERTY LINES SHOWN ARE APPROXIMATED BASED ON INFORMATION FROM THE FOLLOWING SOURCE:


APPROVED SUBDIVISION PLANS

2. NHDES-WS&PCD SUBDIVISION APPROVAL
NUMBER: 0001



3. THIS SYSTEM IS NOT DESIGNED TO HANDLE GARBAGE DISPOSAL WASTE.
4. NO SURFACE WATER OR WELL WITHIN 100 FEET OF PROPOSED SYSTEM.

PLOT PLAN

1"=APPROX 200'

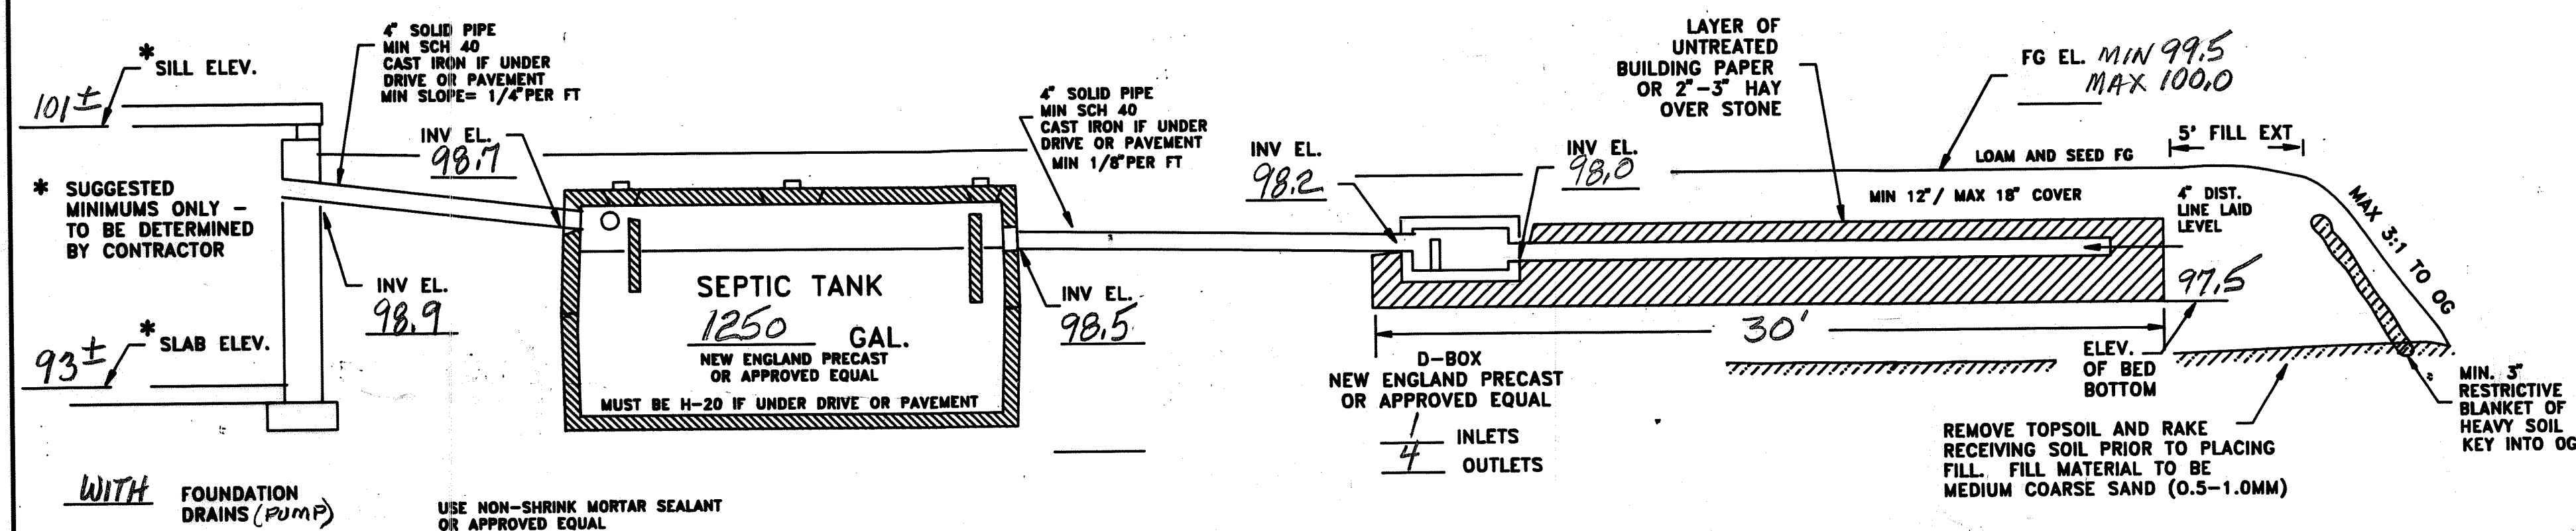

CROSS SECTION DISPOSAL SYSTEM – NOT TO SCALE

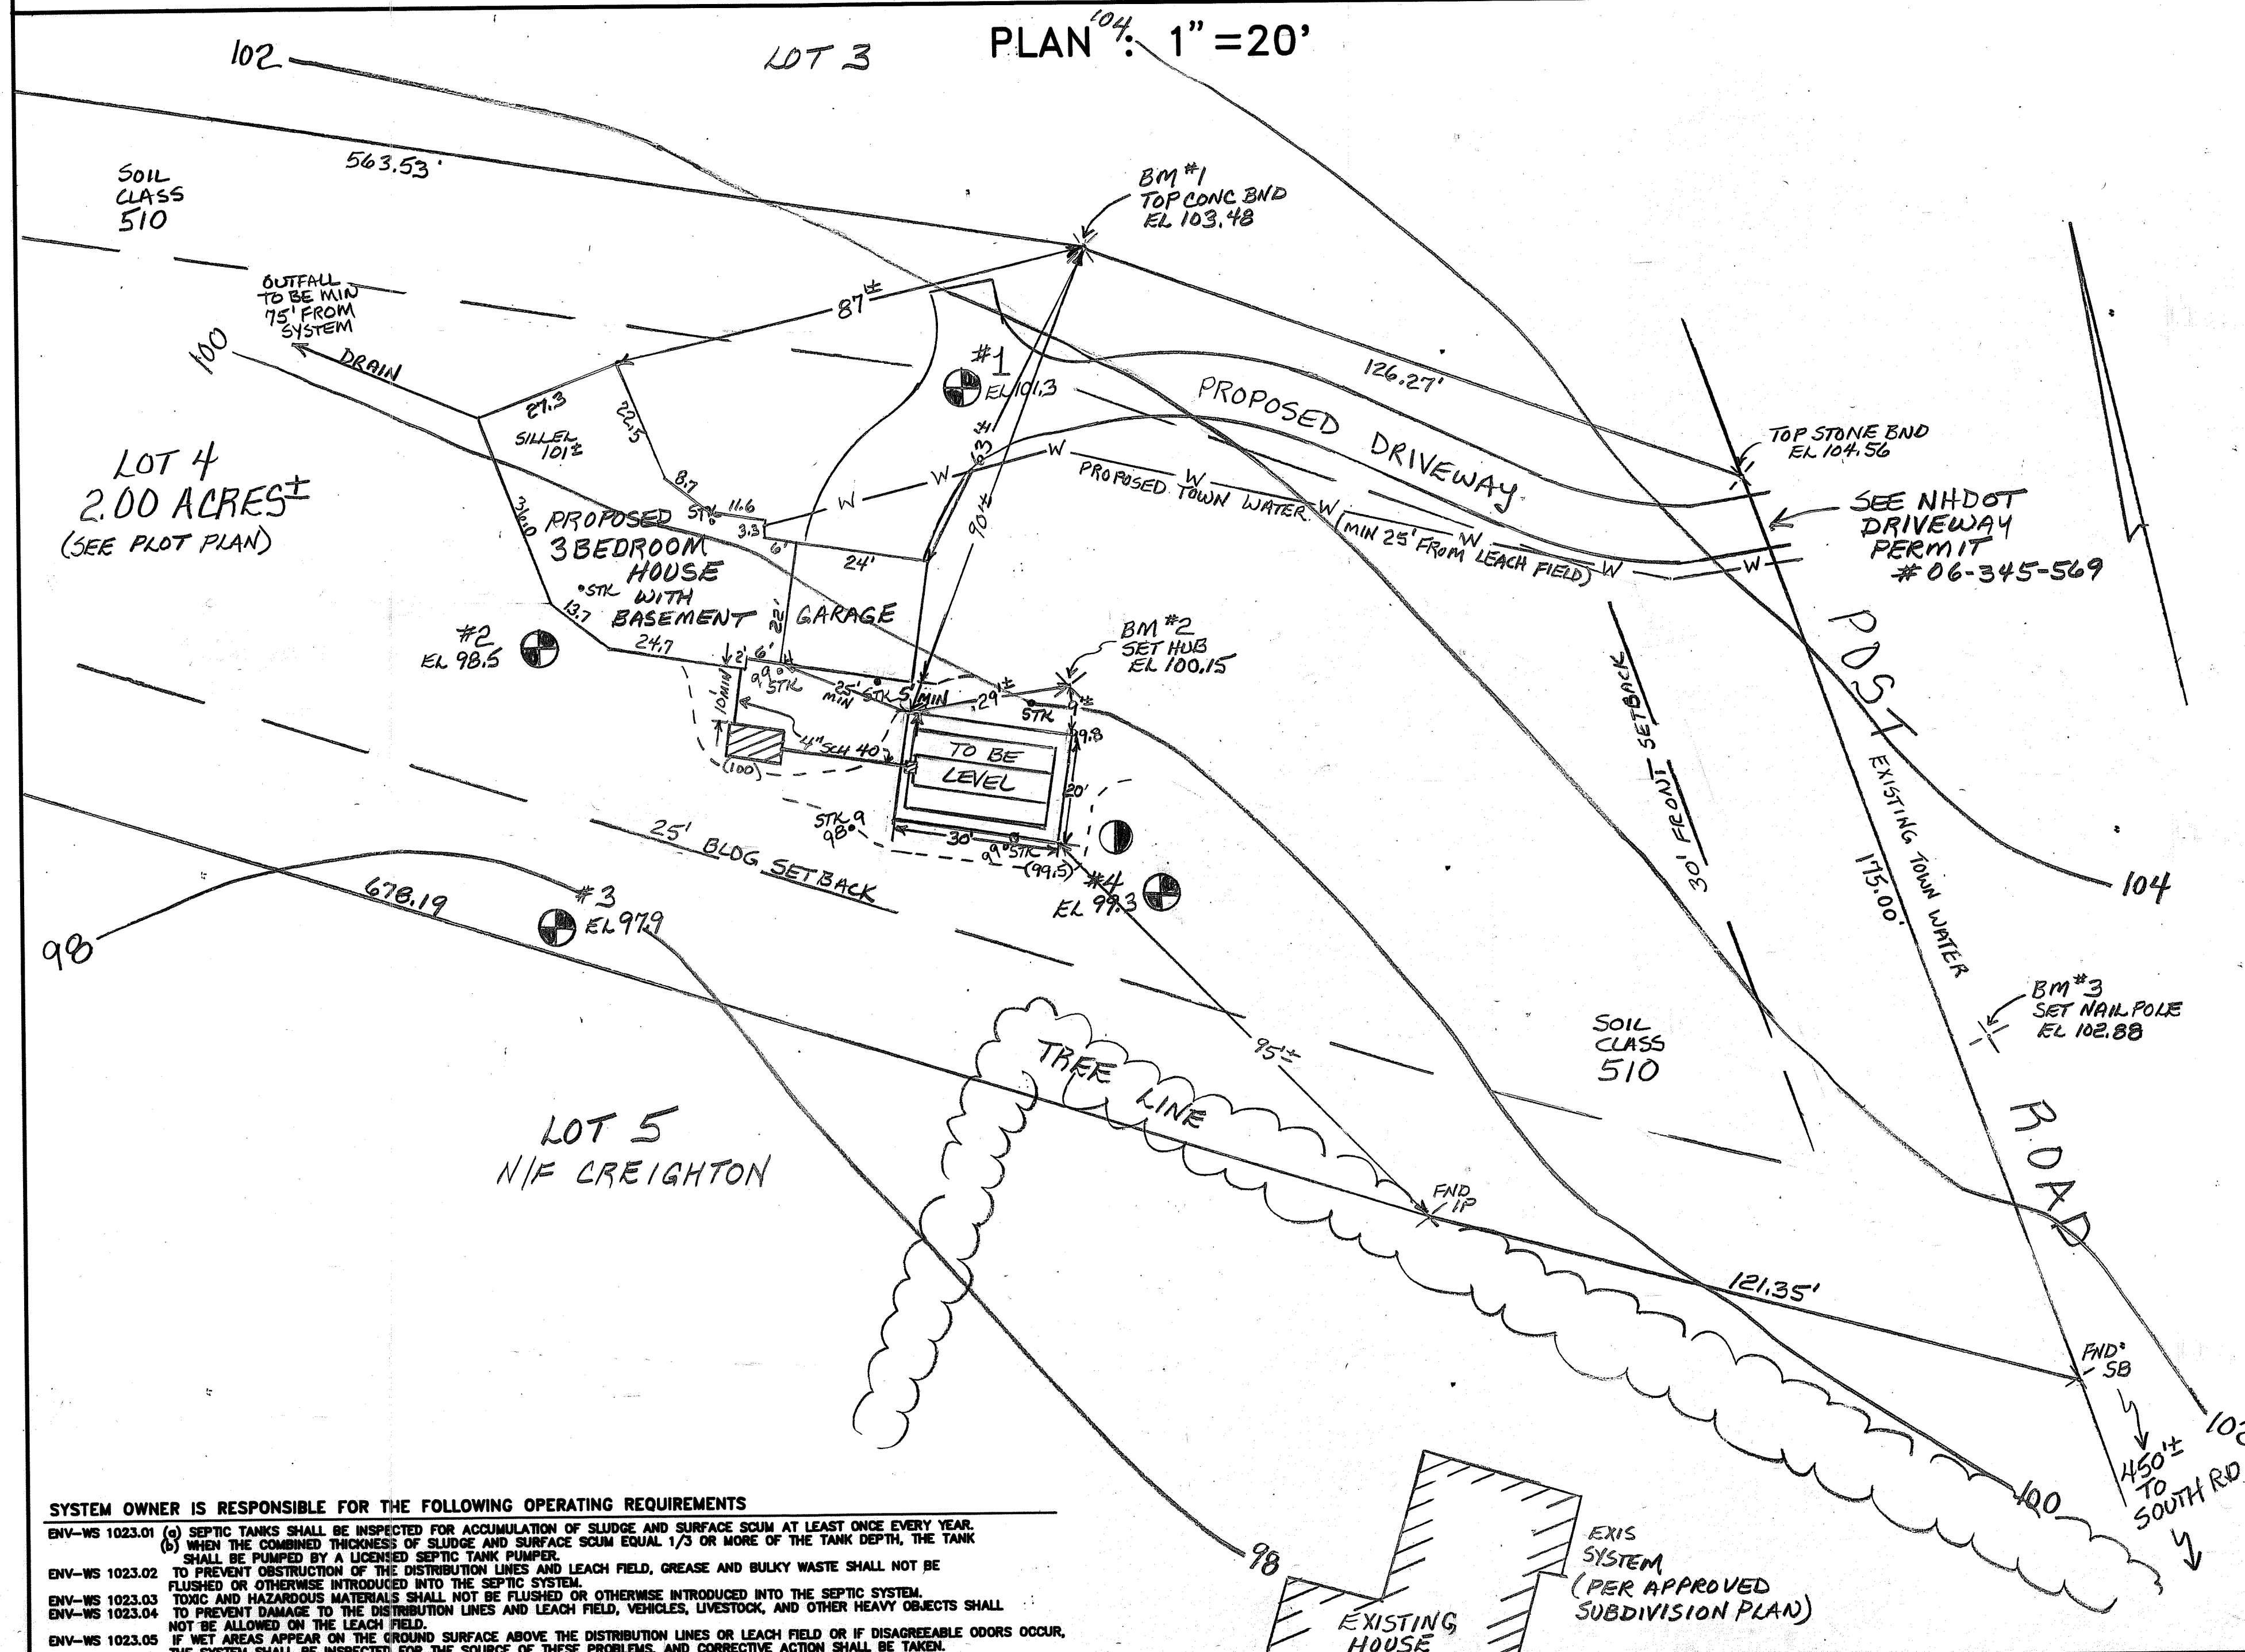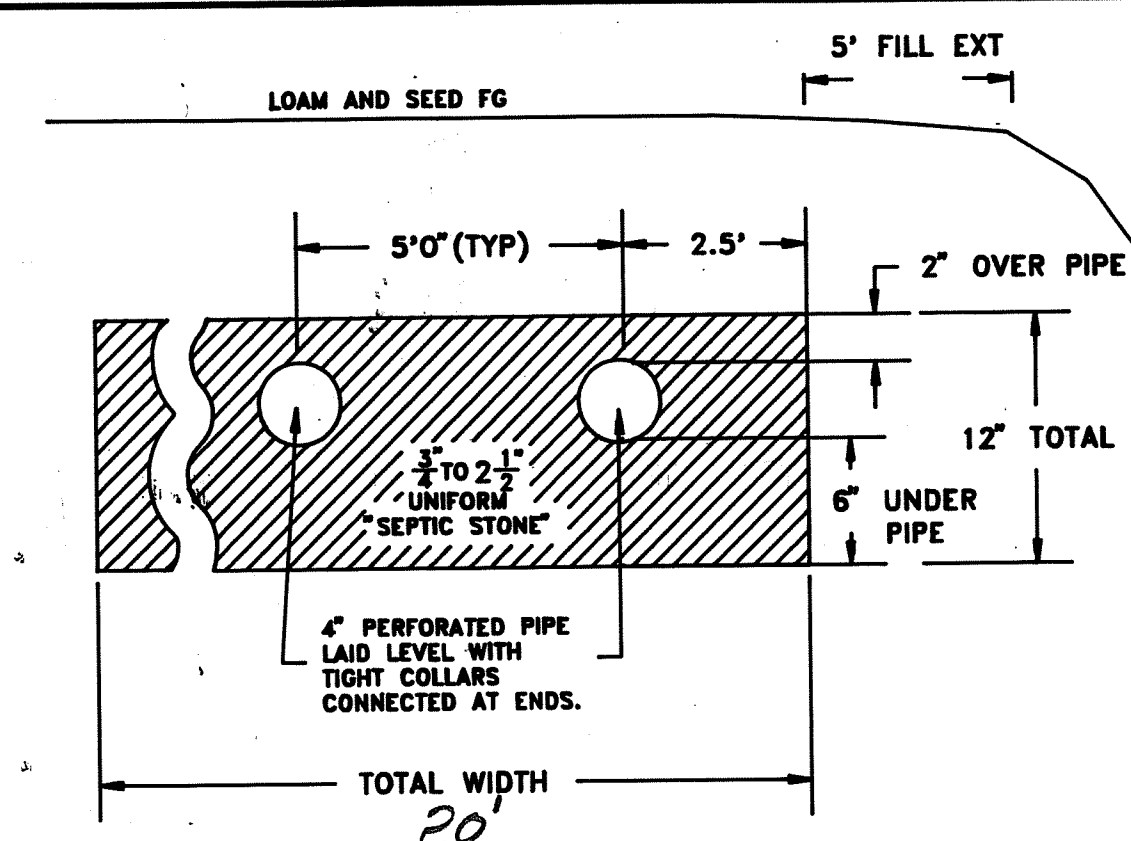

TP TEST PIT DATA

DATE: 9/4/97

TOWN INSPECTOR: A

LOAN $\frac{1}{3}$ ROOT MAT

12" #1, #2, #3, #4

10YR5/6 GRAVELLY
FINE SANDY LOAM
GRAN. FRIABLE #1-28" #2-26" #3-#4-24"

10YR 5/4 VERY
GRAVELLY MED TO
COARSE SAND,
LOOSE

#1-#4 NO EVIDENCE OF SHW, NO OBS H₂O,
NO REFUSAL, ROOTS TO 5'±

PT PERC TEST DATA

DATE 9/4/97

PERC RATE: 2 MIN/IN DEPTH: 24"

DESIGN LOADING: 3 BEDROOMS

AREA REQUIRED: 560

AREA PROPOSED: 20 x 30 = 600 SF

PROPOSED SEPTIC SYSTEM PLAN

LOCUS: LOT 4 POST ROAD
NORTH HAMPTON, NH

OWNER: WILLIAM CREIGHTON
CO TELERAN CONST. 14 BROWN AVE
STRATHAM NH 03885

APPLICANT:
STOCKTON SERVICES
PO BOX 1306
HAMPTON, NH 03842

DATE: 9/22/97

APPROVAL: CA1997005019

242